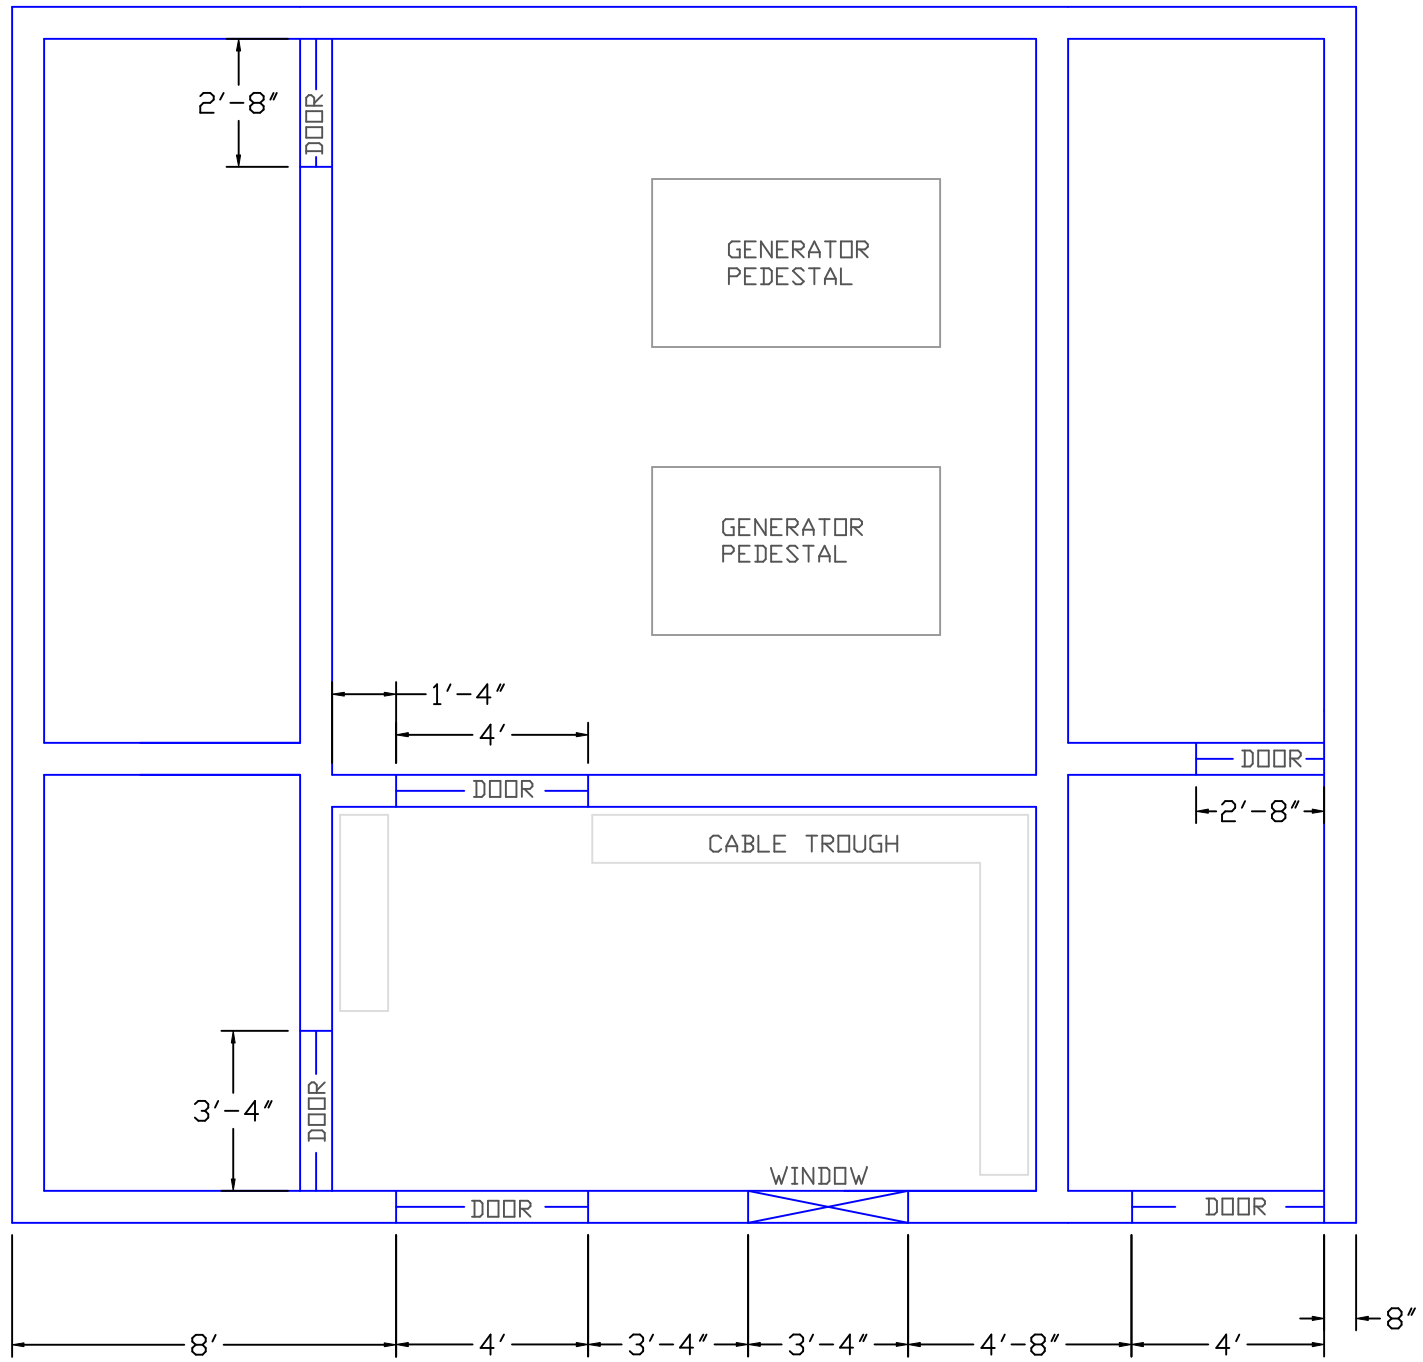

ALL DOOR
DIMENSIONS SHOWN
ARE ROUGH OPENING

SCALE 1/4″=1′

0 1′ 5′ 10′

FLOOR PLAN
DOOR OPENINGS

General Notes

WALL PLAN
DOOR OPENINGS

PAPER SIZE
11x17, A3, ARCH B

DRAWING WINDOOW
13.25x10″/636x480

No.	Revision/Issue	Date

Firm Name and Address

JEFF KENNELL
ALAN SHEA

Project Name and Address

METATEK.ORG
POWER HOUSE
CONSTRUCTION DRAWINGS

Project

Date 12/11

Scale 1/4″ = 1′

Sheet P14

JEFF KENNELL 11/11 PCH